

MONUMENT RECORD
State of Indiana - County of Monroe

Section: 25

Township: 9 North


Range: 2 West

Corner ID: Rich Y-19


Monument Description & Remarks: 5/8" Rebar with cap, "DECKARD 2990012". Survey Sign 4.5ft above ground at pt. B

References On File: Eric Deckard survey, Richland GPS contract (2008), on file in Surveyor Office

RECOVERY TIE DRAWING
Field Book 42 Page No. 71

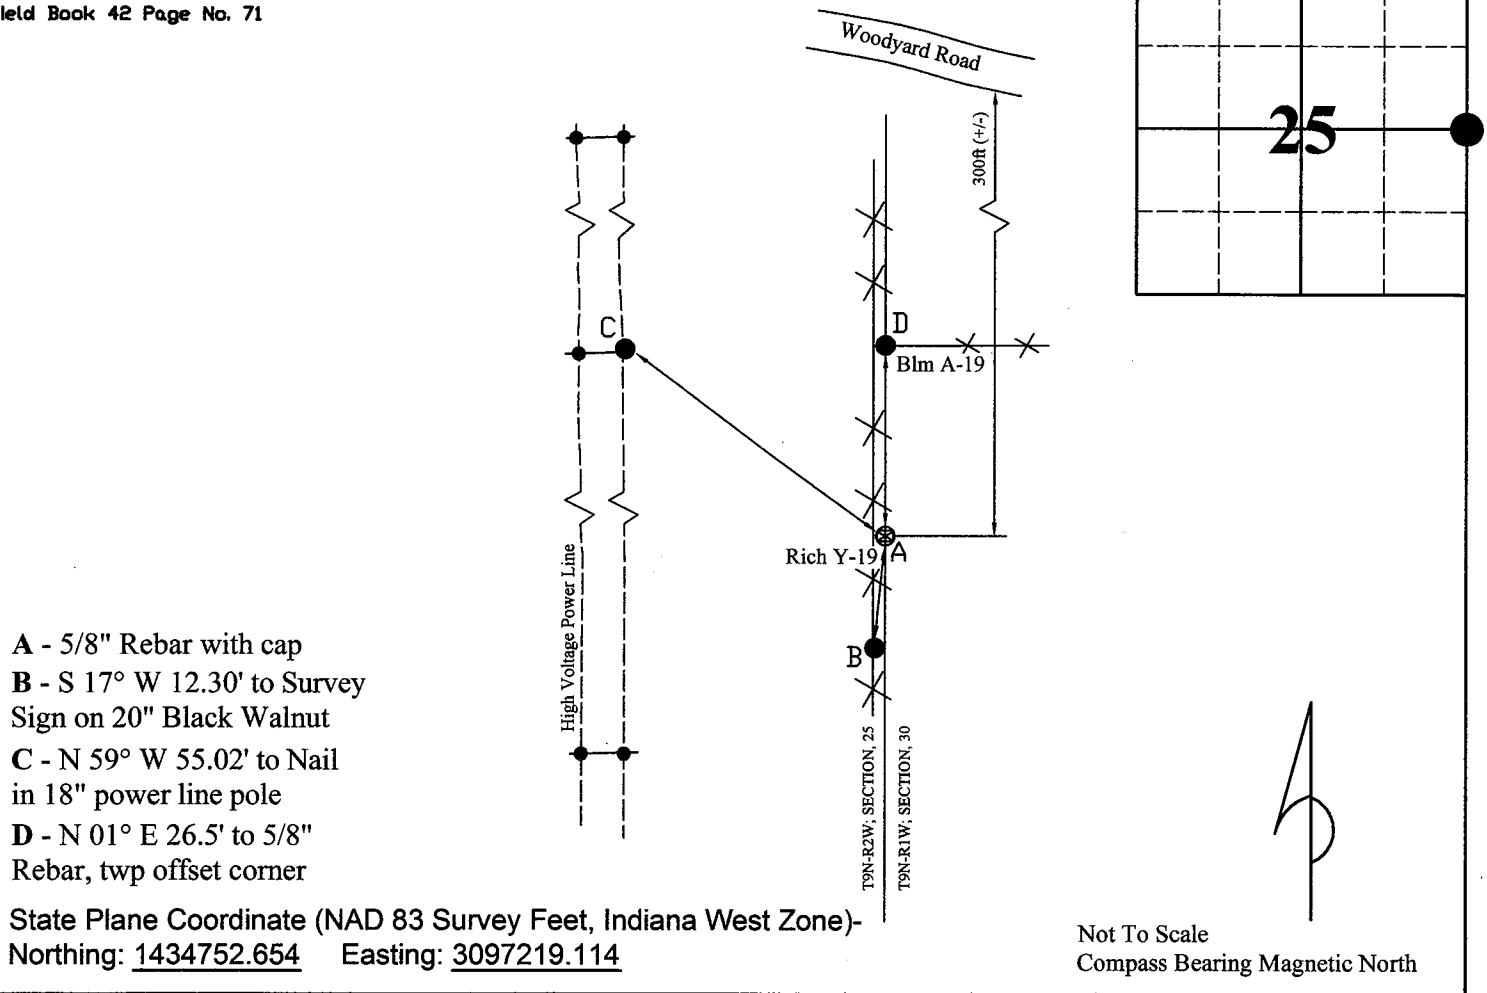

I, Kevin P. Enright, Monroe County Surveyor, hereby certify that this document was prepared under my direction in accordance with the provisions of section 36-2-12-11 of the Indiana Code and the above data is given under my hand and seal this 29th day of June, 2009.

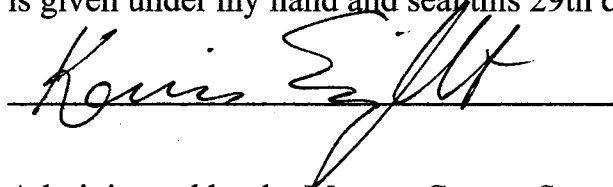

Administered by the Monroe County Surveyor Review Board

Date: 8-11-2009

